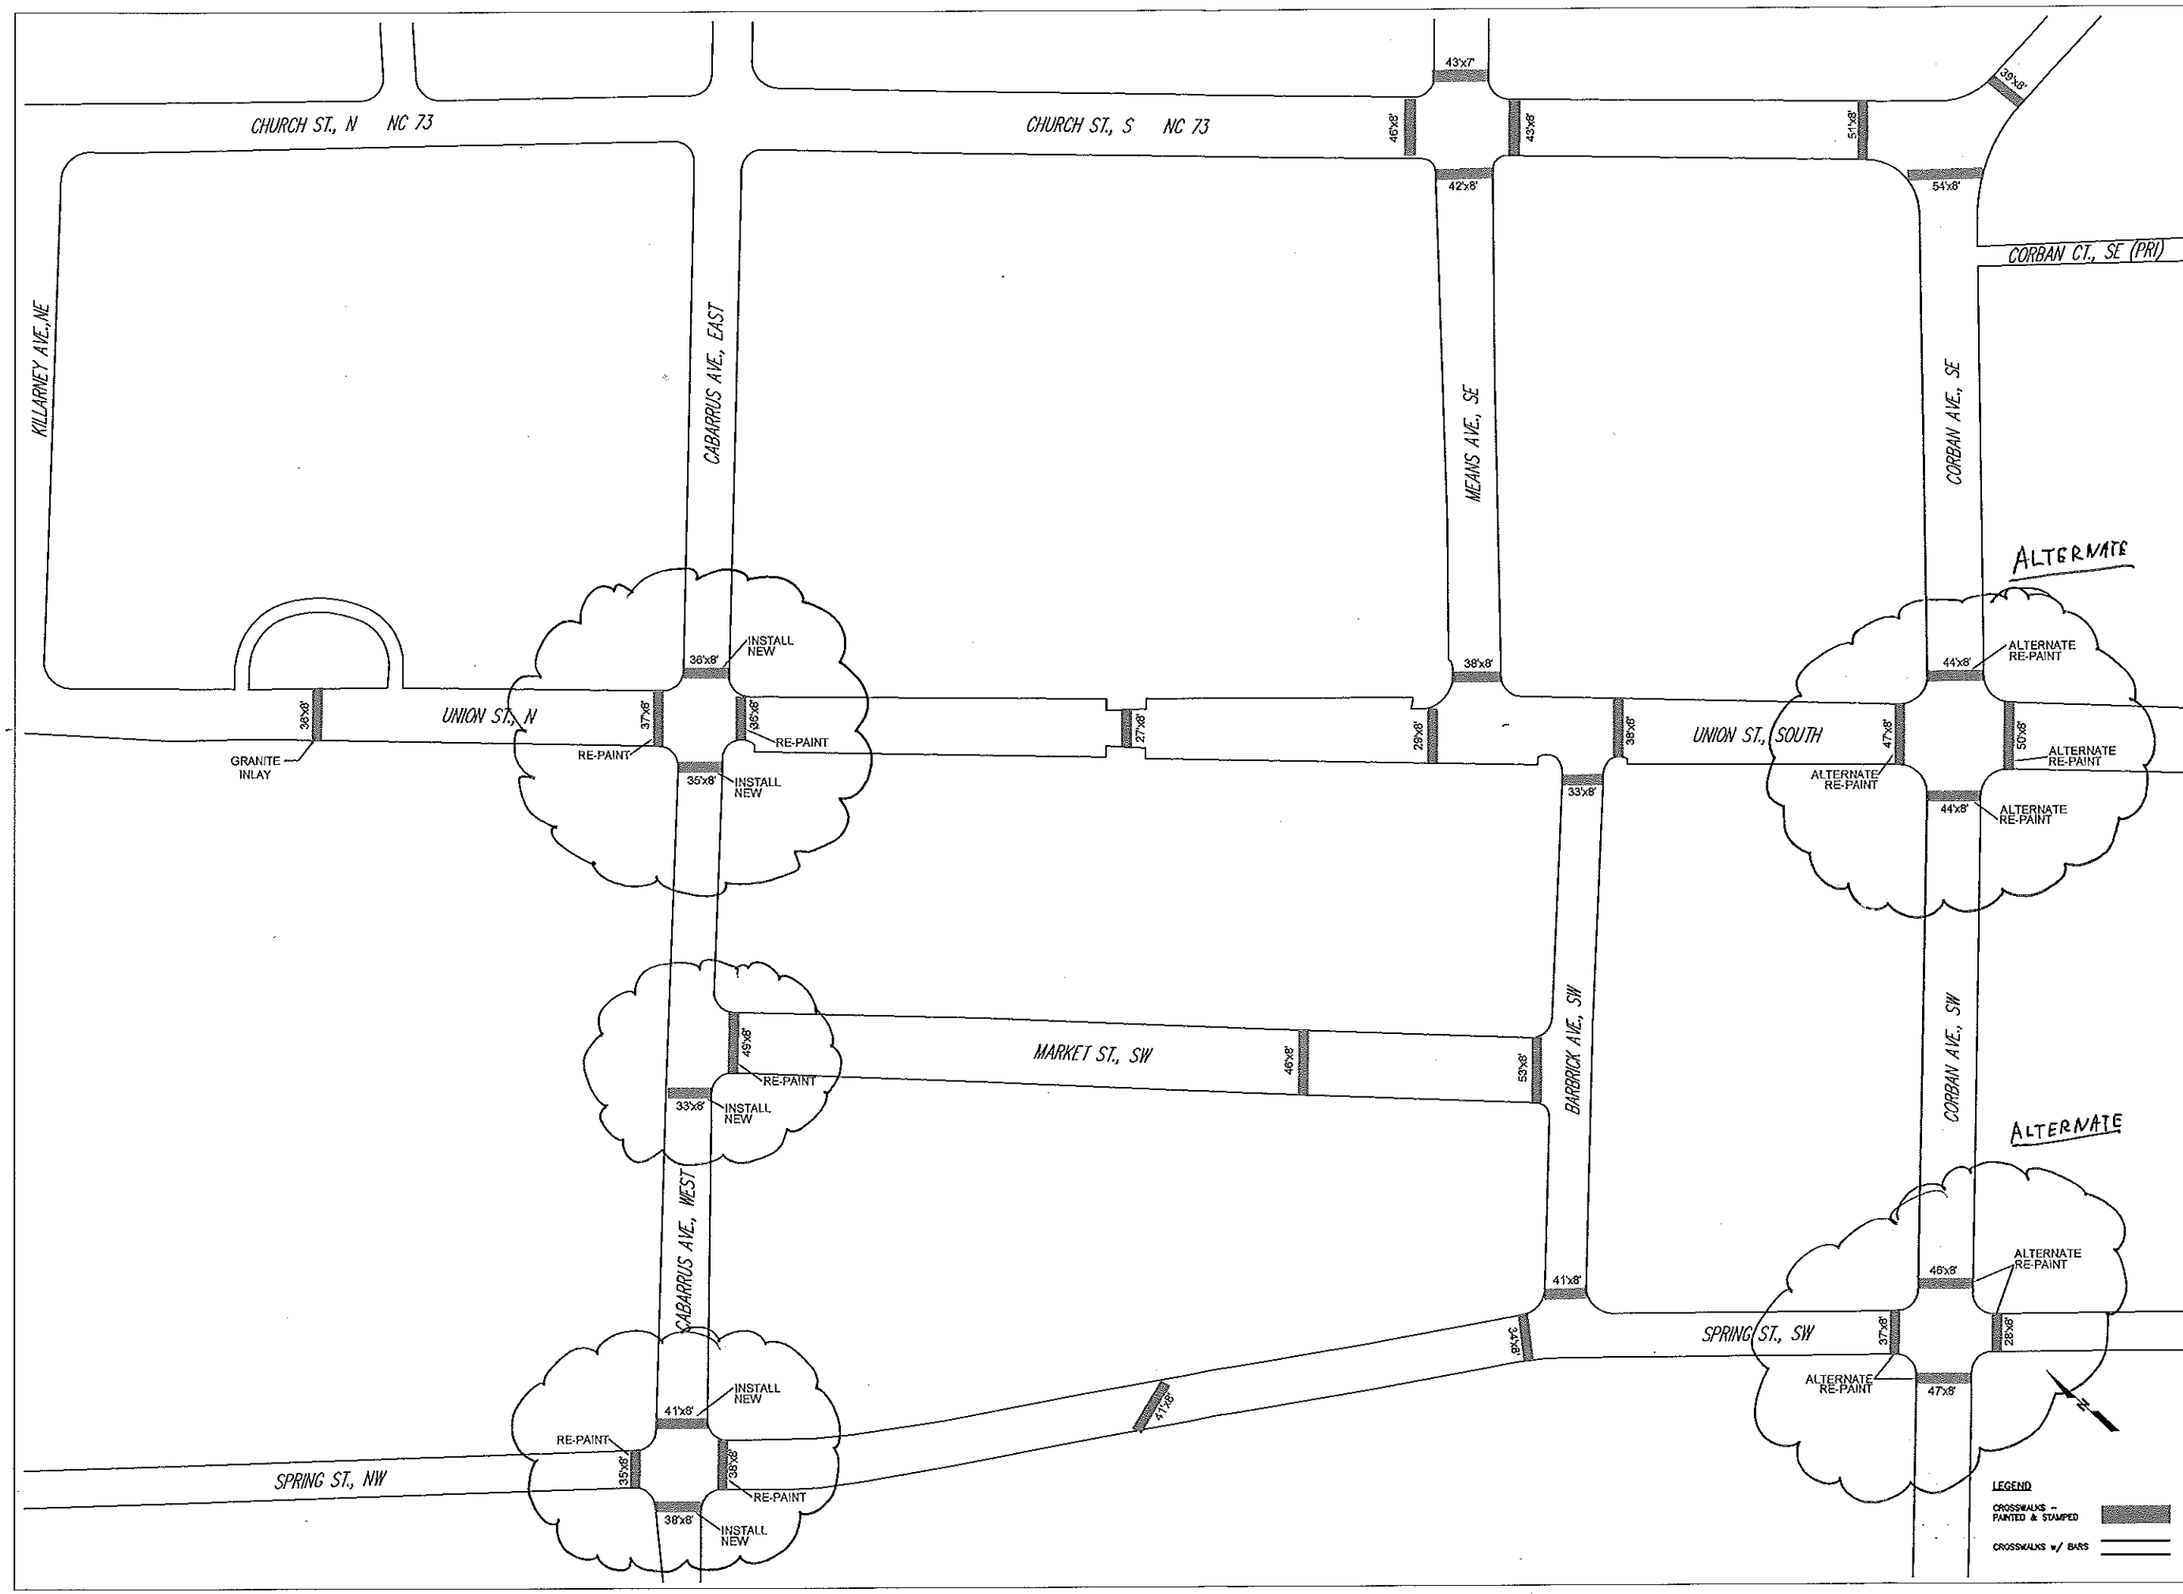

Concord NORTH CAROLINA High Performance Living

Prepared By:
TRANSPORTATION DEPARTMENT

CITY OF CONCORD
P.O. BOX 308
CONCORD N.C. 28026
704-920-5362

PRELIMINARY
NOT FOR CONSTRUCTION

2013 DOWNTOWN CONCORD CROSSWALKS

REV. #	DATE	DESCRIPTION	BY

DESIGNED BY:
DRAWN BY: JNS
CHECKED BY:
SCALE: NONE
DATE:
PROJECT NUMBER:
SHEET: 1 OF: 1